FilmL.A., Inc.
1201 W. 5th Street, Suite T-800
Los Angeles, CA 90017
t: (213)977-8600 - f: (213)977-8601
www.filmla.com

Summary Information

Permit No: F00053564 **Type of Permit:** FILMING **Release Date:** 06/22/2012

Production Company GIANT FILM & TV LTD

Insured Company Name GIANT FILM & TV LTD

Contact Phone No. 1 44-207-604-3003
Contact Phone No. 2
Fax 44-207-604-4144
Address 10-14 LONSDALE RD, BRENT
LONDON, ENGLAND NW66RE

Production Title BULLRUN

Type of Production TV Reality

Producer Andrew Duncan

Director Steven Green

1st AD Malcolm Targett

Production Manager Grace Stevens

FilmL.A. Coordinator Daniel Alvarez

Location Manager David Green
Primary Phone Mobile - 310-430-4687
Secondary Phone

Location Assistant Anant Jienjetpolchai
Primary Phone Mobile - 323-219-2131
Secondary Phone

Fees

Notification Charge	$155.00
FILMLA FILM APPLICATION FEE	$625.00
LA CITY LANE AND STREET CLOSURE FEE	$312.00
LA CITY FIRE DEPARTMENT SPOT CHECK SURCHARGE	$85.00
FILMLA MONITOR FEES	$120.00

Total Permit Fee $1,297.00

Number of Locations 1

NOT A PERMIT

FilmL.A., Inc.
1201 W. 5th Street, Suite T-800
Los Angeles, CA 90017
t: (213)977-8600 - f: (213)977-8601
www.filmla.com

Summary Information — Location

Permit Number F00053564
Production Company GIANT FILM & TV LTD
Insured Company GIANT FILM & TV LTD
Production Title BULLRUN

Location Manager David Green
Primary Phone Mobile - 310-430-4687
Secondary Phone

Location Address Hollywood Blvd between Highland Ave and Orange Dr (westbound lanes only), Los Angeles, CA, 90028

Location Type Road

Prep Dates 6/23/2012 - 6/23/2012 08:00 - 11:00 1 day

Film Dates 6/23/2012 - 6/23/2012 08:00 - 11:00 1 day

Open or Closed to the Public Open

Generic Conditions
All Vehicles must be parked legally.
FilmLA Monitor required at a minimum of four hours.
Must Maintain 5' Clearance on Sidewalks/Walkways
Must maintain local/emergency access
No cast or crew parking on area streets
No interference with merchant activity
No interference with vehicular or pedestrian traffic
Traffic Officers Required

Please see attached document WB_DIR_HOLLYWOOD_HIGHLAND_ORANGE.pdf

Equipment on Location

Type	Quantity
Camera cars	1
Cast/Crew vehicles	3
Picture vehicles	25

Personnel on Location

Type	Quantity
Cast	25
Crew	10
FilmL.A. Monitor(s)	1
Off-Duty/Retired LAPD Officer(s)	2

Filming Activities Camera in car; Driving shots; Driving shots with the flow of traffic; Exterior Dialogue; Exterior establishing shots; Exterior motion without sound; Handheld equipment; Intermittent pedestrian control;

Jurisdiction **Political:** Los Angeles City - Council District 13 **Police:** Los Angeles Police Department **Fire:** Los Angeles City

Thomas Guide **Page:** 593 **Grid:** E4

Approvals

LOS ANGELES CITY DEPARTMENT OF PUBLIC WORKS	Janice Takimoto
LOS ANGELES CITY DEPARTMENT OF TRANSPORTATION - CLOSURES	Jennifer Morelos
LOS ANGELES POLICE DEPARTMENT	Mark Preciado
LOS ANGELES CITY DEPARTMENT OF PUBLIC WORKS-COMMISSIONER	Andrea Alarcon

Coordinator Note FILMLA MONITOR REQUIRED ON 6/23 FROM 7A TO 11A

Parking

Base Camp
Location Type : Filming Location

Crew Parking
Location Type : Filming Location

Parking Notes
Crew vehicles will park on the closed off Westbound lanes of Hollywood Blvd. between Highland & Orange

Lane / Full Closure WESTBOUND LANE CLOSURE ON HOLLYWOOD BLVD. BETWEEN HIGHLAND AVE & ORANGE DR

Approximate Footage 901 - 1200

NOT A PERMIT

FilmL.A., Inc.
1201 W. 5th Street, Suite T-800
Los Angeles, CA 90017
t: (213)977-8600 - f: (213)977-8601
www.filmla.com

Summary Information — Location

Permit Number	F00053564	**Location Manager**	David Green
Production Company	GIANT FILM & TV LTD	Primary Phone	Mobile - 310-430-4687
Insured Company	GIANT FILM & TV LTD	Secondary Phone	
Production Title	BULLRUN		

Date(s) 6/23/2012 to 6/23/2012 **Time(s)** 08:00 to 11:00

NOT A PERMIT

Permit #F00053564

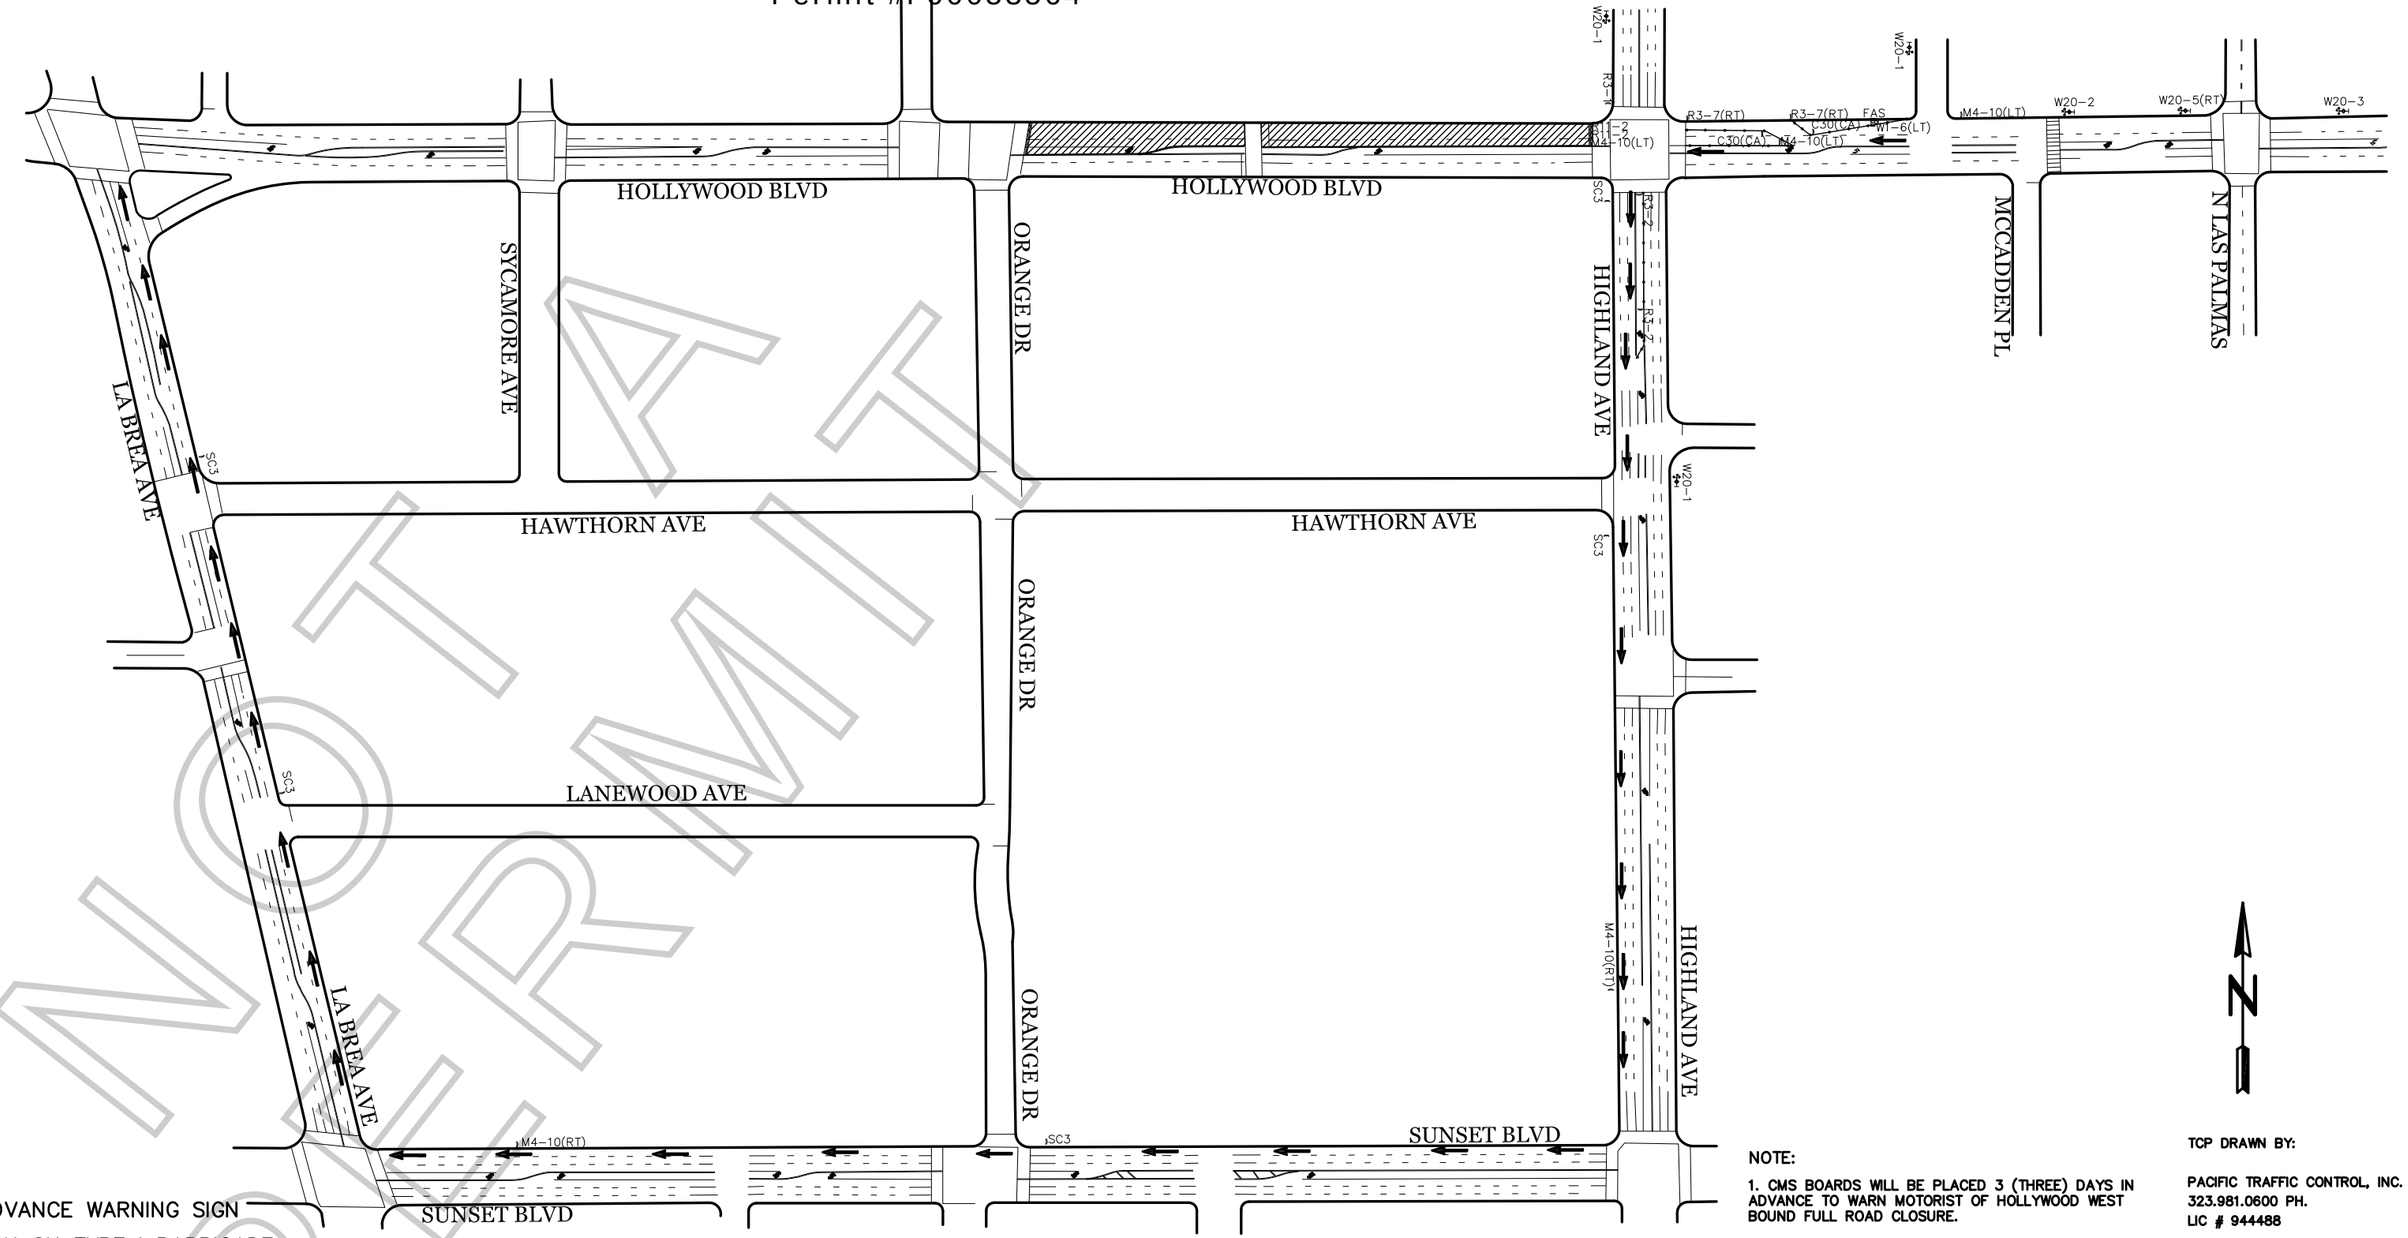

LEGEND:

- ADVANCE WARNING SIGN
- SIGN ON TYPE I BARRICADE
- TRAFFIC CONE 28" (REFLECTIVE)
- FLASHING ARROW SIGN (FAS)
- CLOSURE/WORK AREA
- DETOUR TRAFFIC ARROW

ROAD WORK AHEAD	DETOUR AHEAD	ROAD CLOSED AHEAD	LEFT / RIGHT LANE CLOSED AHEAD	LANE CLOSED	R3-1 / R3-2		DETOUR M4-10(RT) / DETOUR M4-10(LT)	DETOUR	ROAD CLOSED
W20-1	W20-2	W20-3	W20-5(RT OR LT)	C30(CA)	R3-2	W1-6(LT)	M4-10(LT)	SC3	R11-2

GENERAL NOTES:

1. ALL SIGNING, STRIPING, AND TRAFFIC CONTROL DEVICES SHALL CONFORM TO THE CURRENT STATE OF CALIFORNIA DEPARTMENT OF TRANSPORTATION (CALTRANS) STANDARD PLANS AND STANDARD SPECIFICATIONS, CALIFORNIA M.U.T.C.D., AND ANY ADDENDUMS THERTO, AND AS SHOWN ON THESE PLANS.
2. THERE SHALL BE NO INTERFERENCE WITH TRAFFIC SIGNALS OR CROSSWALKS.
3. CONES SHALL BE 28" MINIMUM HEIGHT AND SHALL HAVE REFLECTORIZED SLEEVES FOR NIGHT WORK.
4. POLICE SHALL DIRECT TRAFFIC AS NECESSARY.

NOTE:

1. CMS BOARDS WILL BE PLACED 3 (THREE) DAYS IN ADVANCE TO WARN MOTORIST OF HOLLYWOOD WEST BOUND FULL ROAD CLOSURE.

N

TCP DRAWN BY:

PACIFIC TRAFFIC CONTROL, INC.
323.981.0600 PH.
LIC # 944488

PROJECT/SHEET TITLE:	W/B DIRECTIONAL FULL CLOSURE OF HOLLYWOOD BLVD FROM HIGHLAND AVE – ORANGE DR 6/23, 0800–1100	DATE:	6/8/2012
		SCALE:	NOT TO SCALE
		DRAWN BY:	GC
		CHECKED BY:	DV
COMPANY/CONTACT:	GIANT FILM & T.V "BULLRUN" www.giantfilm.tv	PROJECT NO.:	
		JOB NO.:	
FILM LA COORDINATOR:	AMY SOULE ASoule@filmla.com	FILE NO.:	
		SHEET NO.:	SHEET 01 OF 01

APPROVED BY:

NAME/SIGNATURE TITLE DATE

NAME/SIGNATURE TITLE DATE

NAME/SIGNATURE TITLE DATE

REVISIONS NO.:	DATE:	DESCRIPTION:	BY:

NOT A PERMIT

C:\Users\PLANS2\Desktop\WB_DIR_HOLLYWOOD_HIGHLAND_ORANGE.dwg